I require this plan to be deposited under the Land Titles Act

Date Oct. 12 2010

NEIL C. MILNE

METRIC
DISTANCES SHOWN ON THIS PLAN ARE IN METRES AND CAN BE CONVERTED TO FEET BY DIVIDING BY 0.3048

PLAN 16R-9945

Received and Deposited

Date October 12, 2010

Whitmore-Caldwell Asst. Dep.

LAND REGISTRAR FOR THE LAND TITLES DIVISION OF GREY (No. 16)

SCHEDULE			
PART	PART OF LOT	CONCESSION	PART OF PIN.
1	DIVISION 3 OF LOT 31	1	37298-0259 (LT)
2			37298-0259 (LT)
3			37298-0259 (LT)
4			37298-0259 (LT)
5			37298-0259 (LT)
6			37298-0259 (LT)
7			37298-0259 (LT)
8			37298-0259 (LT)
9			37298-0259 (LT)
10			37298-0259 (LT)

PARTS 1 THROUGH 10 - COMPRISE ALL OF PIN. 37298-0259 (LT)

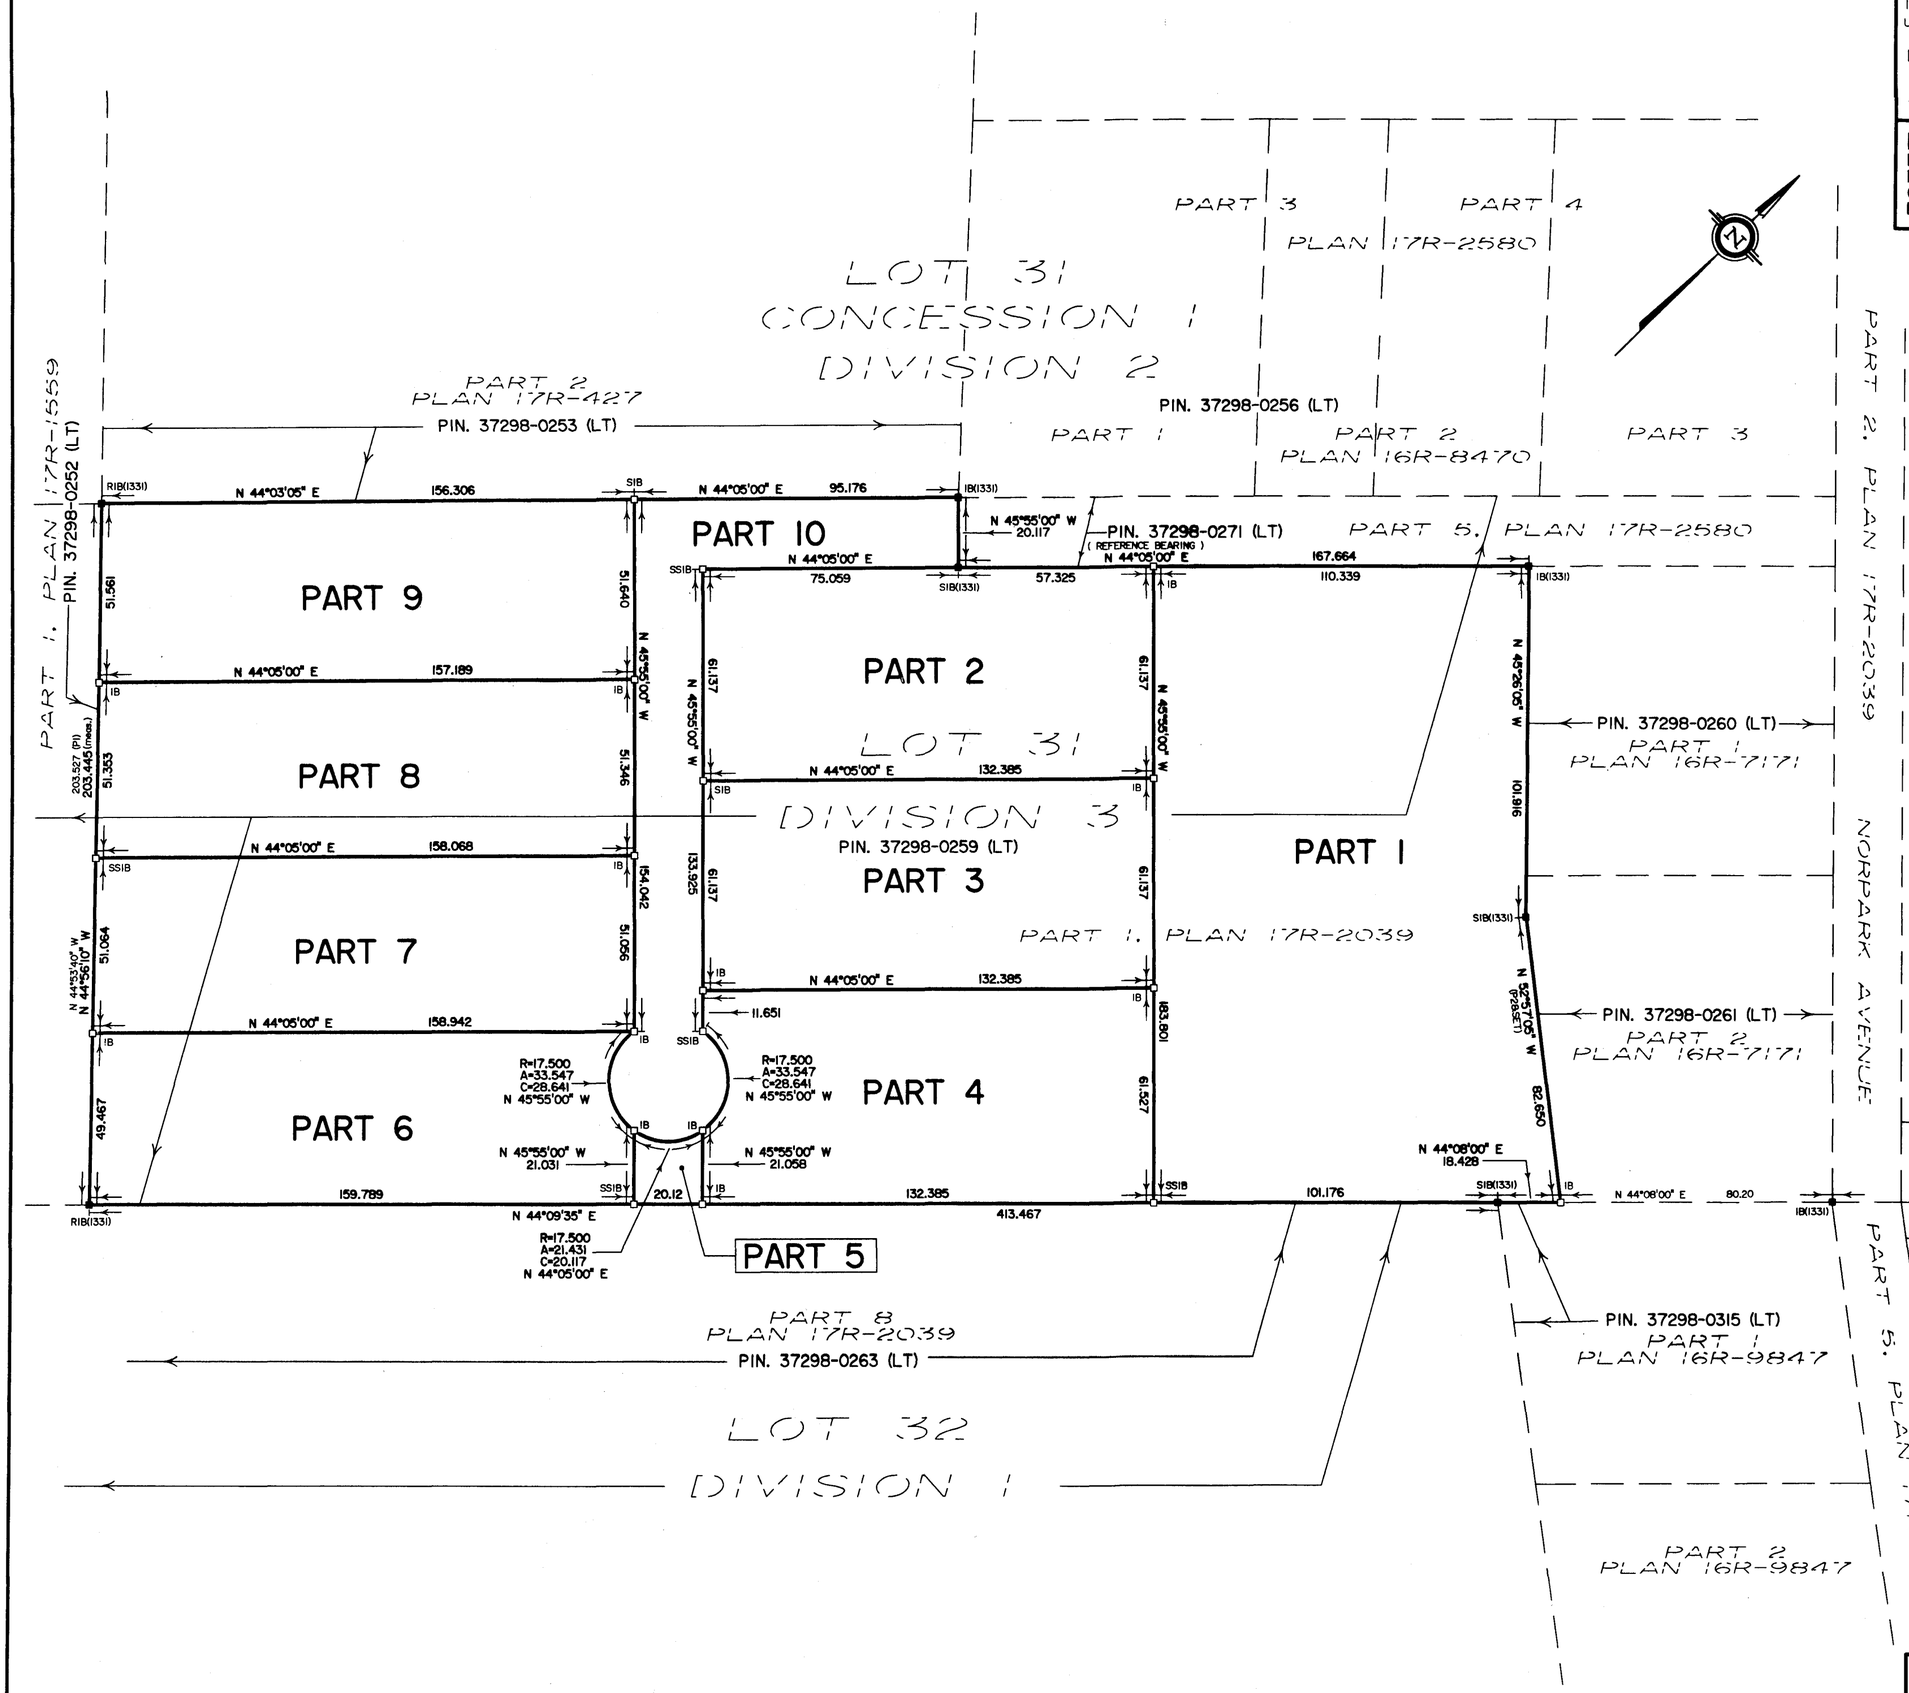

PLAN OF SURVEY OF

PART OF DIVISION 3 OF LOT 31 CONCESSION 1

GEOGRAPHIC TOWNSHIP OF NORMANBY

MUNICIPALITY OF WEST GREY

COUNTY OF GREY

SCALE 1:1250

0 10 20 30 40 50 75 100 125 metres

HEWETT AND MILNE LIMITED

NOTE

BEARINGS ARE ASTRONOMIC AND ARE REFERRED TO THE SOUTHEASTERLY LIMIT OF PART 5 AS SHOWN ON PLAN 17R-2580 HAVING A BEARING OF N 44°05'00" E

□	DENOTES	SET
■	DENOTES	FOUND
SIB	DENOTES	STANDARD IRON BAR
IB	DENOTES	IRON BAR
SSIB	DENOTES	SHORT STANDARD IRON BAR
RIB	DENOTES	15mmø ROUND IRON BAR
1331	DENOTES	ALEX R. WILSON, OLS.
P1	DENOTES	PLAN 17R-2039
P2	DENOTES	PLAN 16R-7171
P3	DENOTES	PLAN 16R-9847

SURVEYOR'S CERTIFICATE

I CERTIFY THAT:

1. THIS SURVEY AND PLAN ARE CORRECT AND IN ACCORDANCE WITH THE SURVEYS ACT, THE SURVEYORS ACT AND THE LAND TITLES ACT AND THE REGULATIONS MADE UNDER THEM.
2. THE SURVEY WAS COMPLETED ON THE 3rd DAY OF AUGUST, 2010.

Oct. 12 2010
DATE

NEIL C. MILNE
ONTARIO LAND SURVEYOR

HEWETT AND MILNE LIMITED
ONTARIO LAND SURVEYORS
302, 8th STREET EAST,
OWEN SOUND, ONTARIO
P. O. BOX 112, N4K 5P1
(519) 376-5528

Drawing Number : 8047-2010-001

Dwg File : 8047R01.DWG

Party Chief	PG	Computer	PC	DWG. DATE : 2010/10/06 10:21 hr.